CT Planning

Hill Farm, Hayfield Hill, Cannock Wood, Staffordshire WS15 4RU

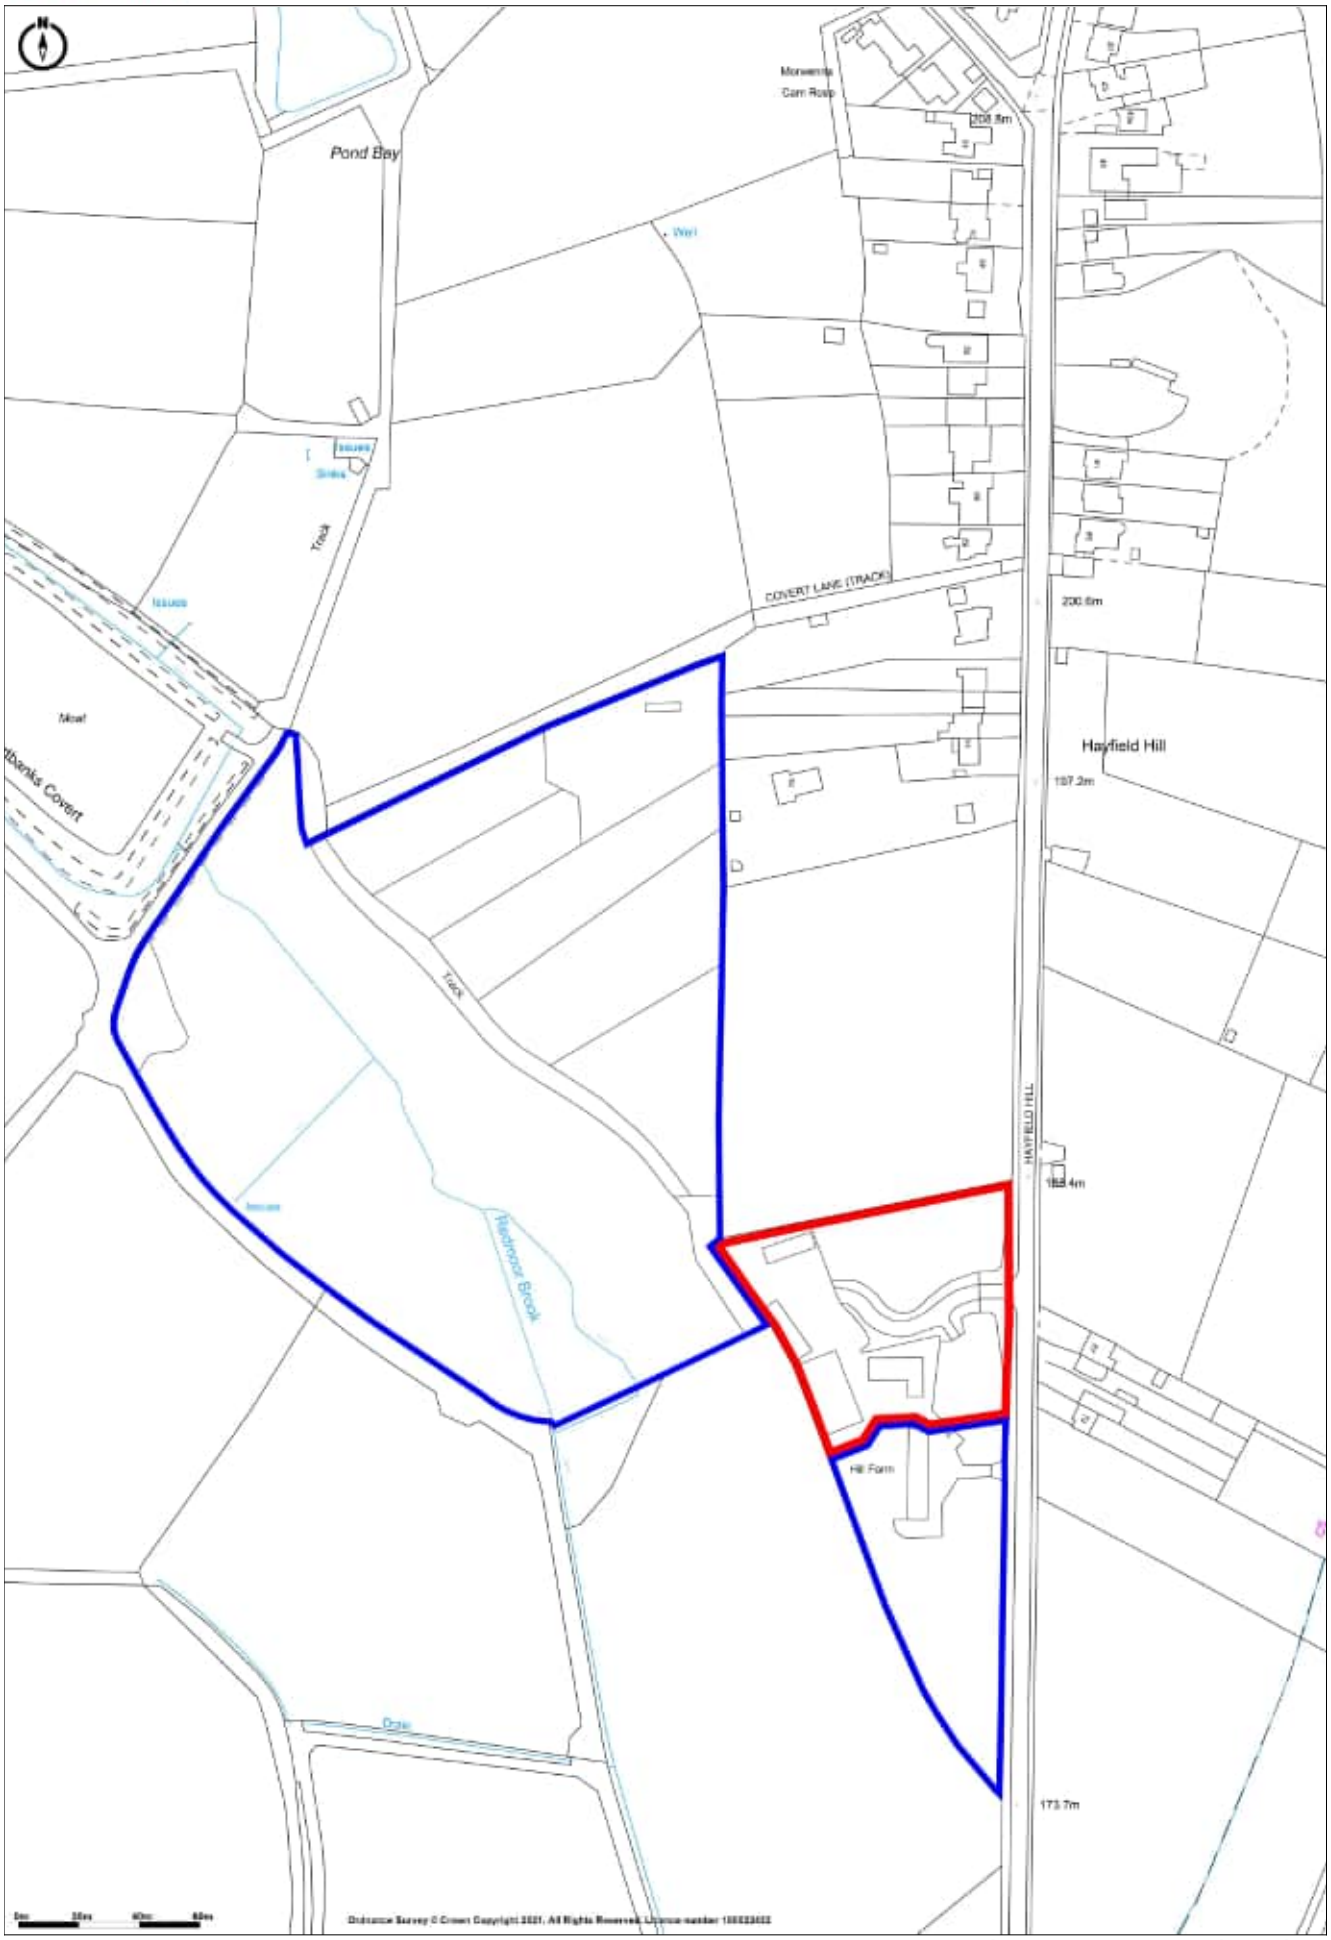

Drawing 4721.77 Location Plan
Scale 1.2500@A4
April 2021

Promap
LANDMARK INFORMATION

Ordnance Survey © Crown Copyright 2021. All Rights Reserved.
Licence number 100022432
Plotted Scale - **1:2500**. Paper Size - **A4**